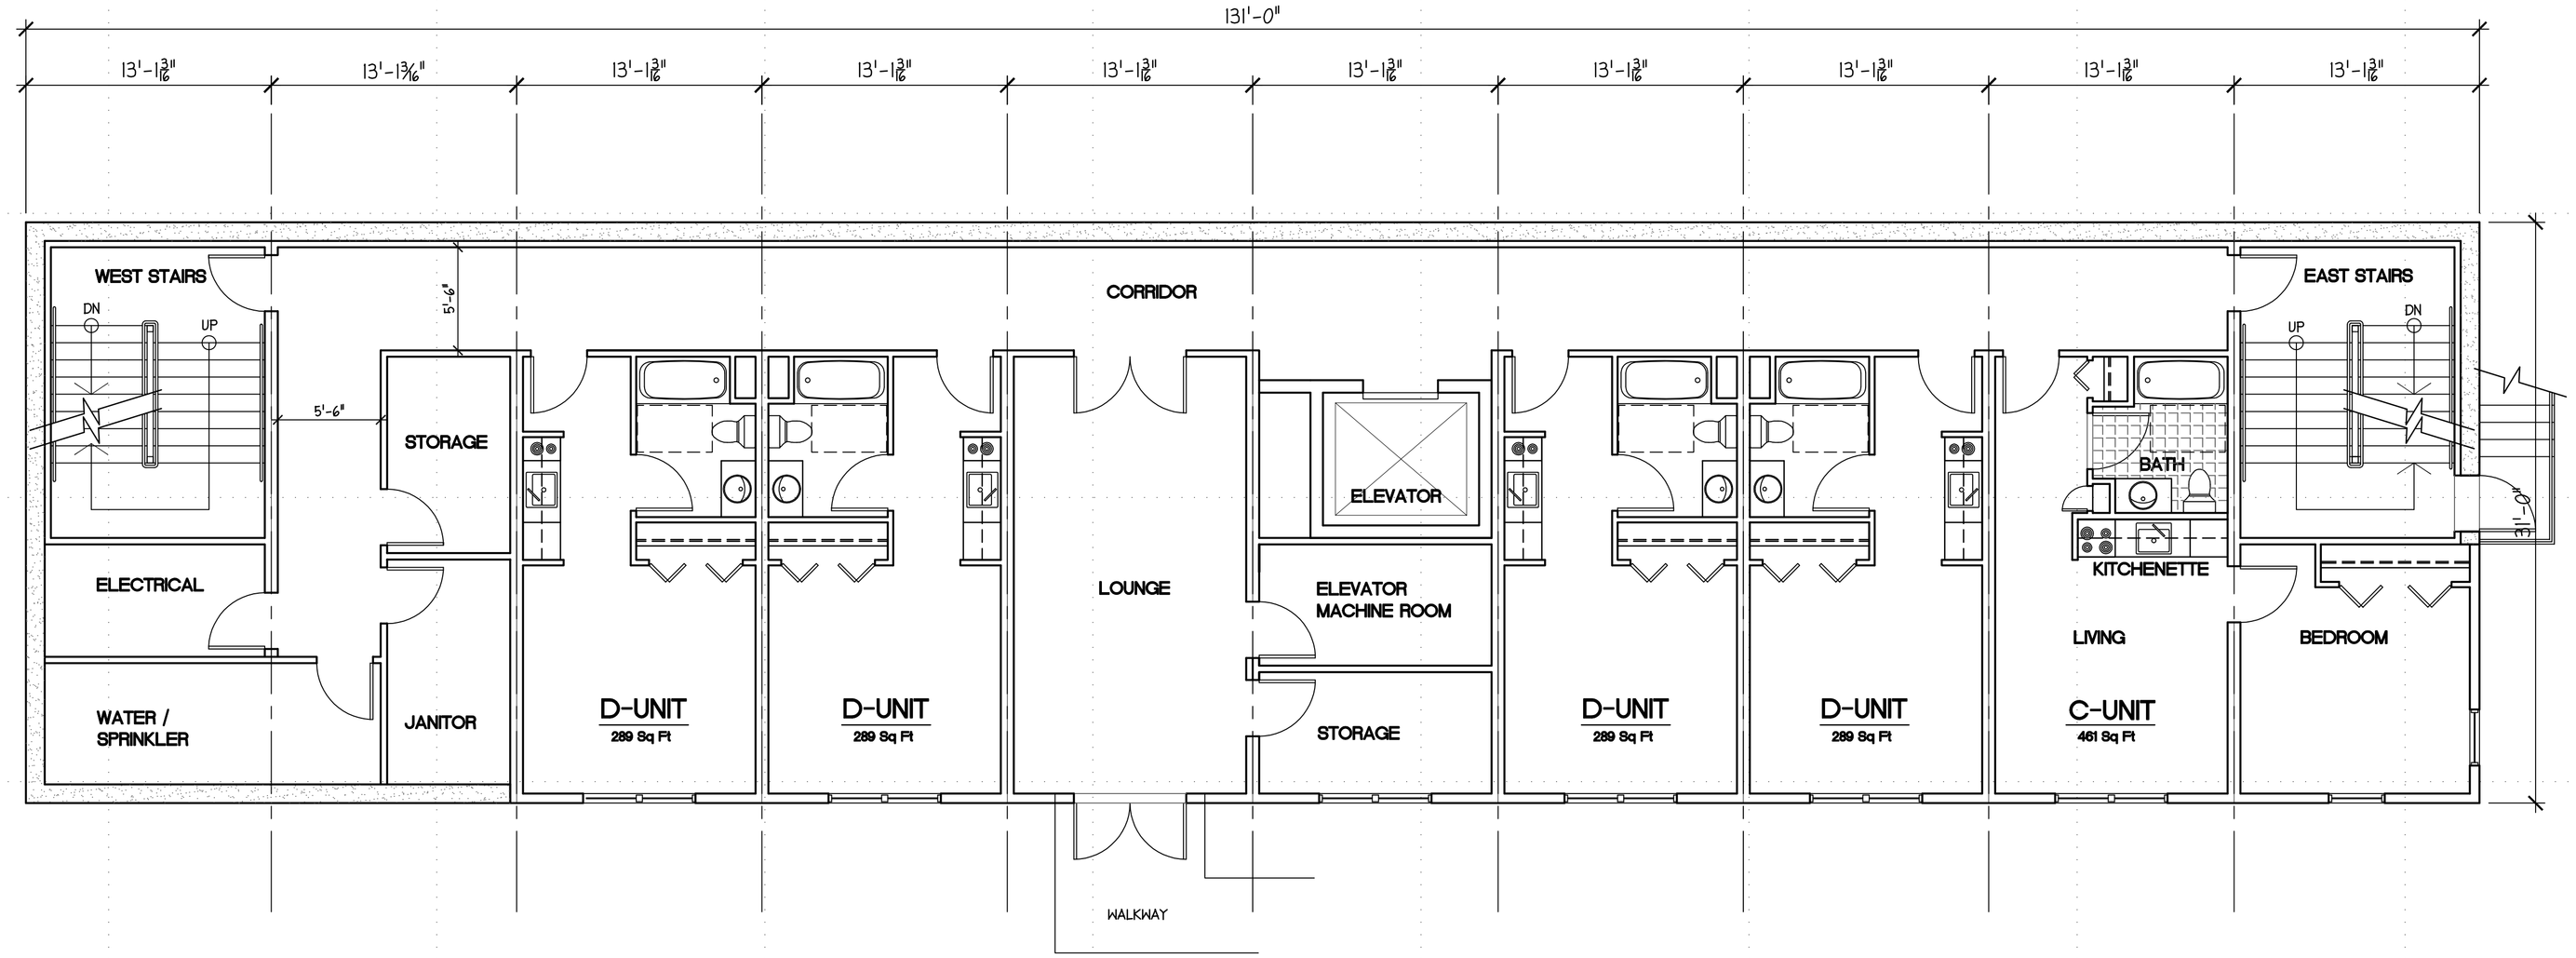

E1 UPPER BASEMENT PLAN
3/16"=1'-0"

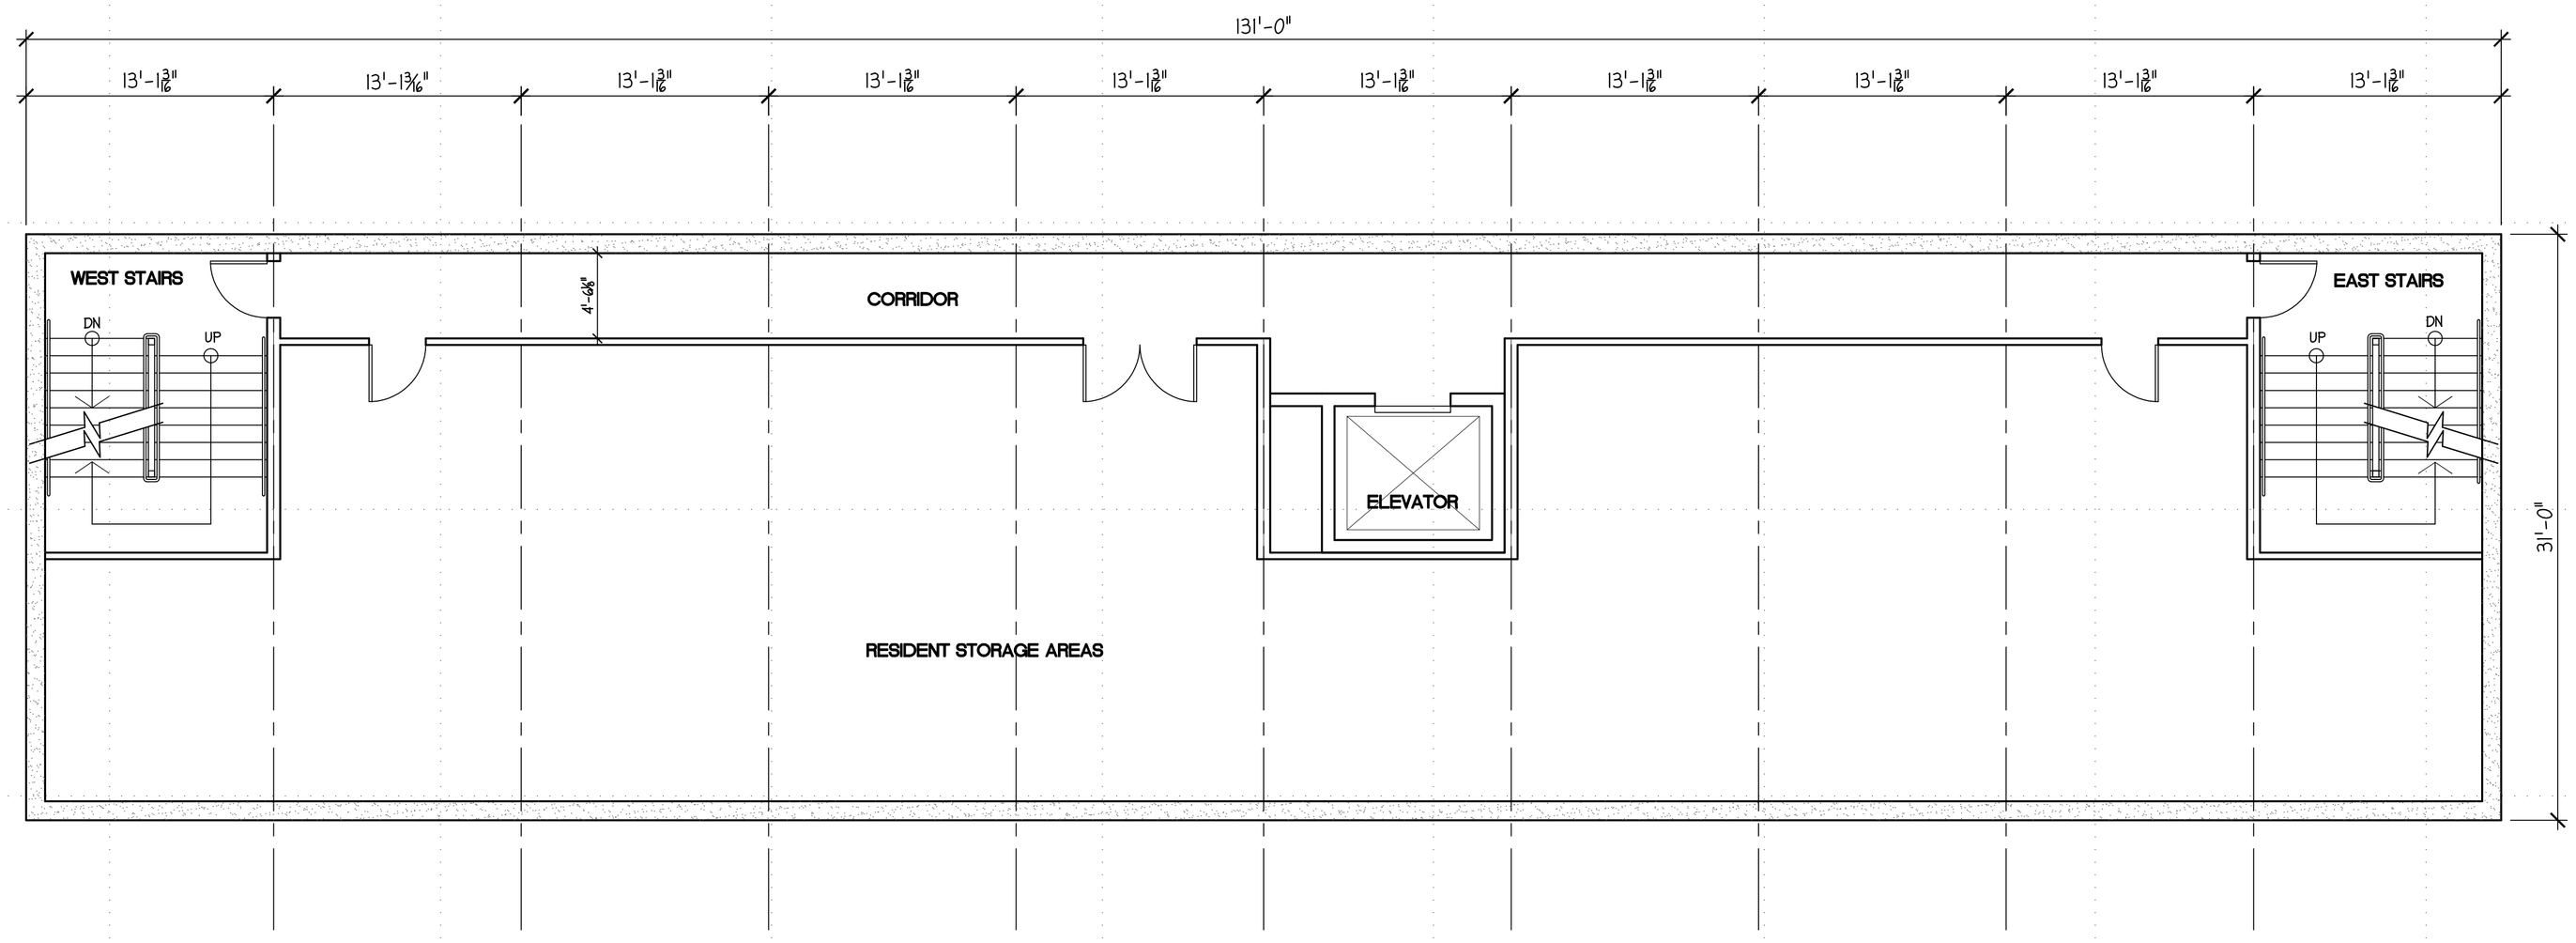

A1 LOWER BASEMENT PLAN
3/16"=1'-0"
3741 S.F. FLOOR AREA

PLAN NORTH

GREW DESIGN INCORPORATED
• Architecture • Interior Design • Construction Management •
MILTON GREGORY GREW, AIA
Architect / President
241 Main St. South
Woodbury, Connecticut 06798
Tel: (203) 263-0292 Fax: (203) 263-7231 E-mail: MGGrew@GrewDesign.com

Project:
Additions / Renovations of the
PROJECT NAME 1
PROJECT NAME 2
PROJECT STREET
CITY, STATE ZIP

Owner:
OWNER NAME 1
OWNER NAME 2
OWNER STREET
CITY, STATE ZIP
TEL: (203) 263-0292

MARK	DATE	DESCRIPTION

PROJECT #:	07.018
CAD DWG FILE:	07018-4A-101.DWG
DRAWN BY:	GDI
CHK'D BY:	MGG

COPYRIGHT 2007, GREW DESIGN INC.
MILTON GREGORY GREW, AIA, ARCHITECT - ALL RIGHTS RESERVED

SHEET TITLE:

BASEMENT PLANS
UPPER AND LOWER

A-101
SHEET 1 OF 5

PLOT DATE: Jun 07, 2007 - 4:27pm